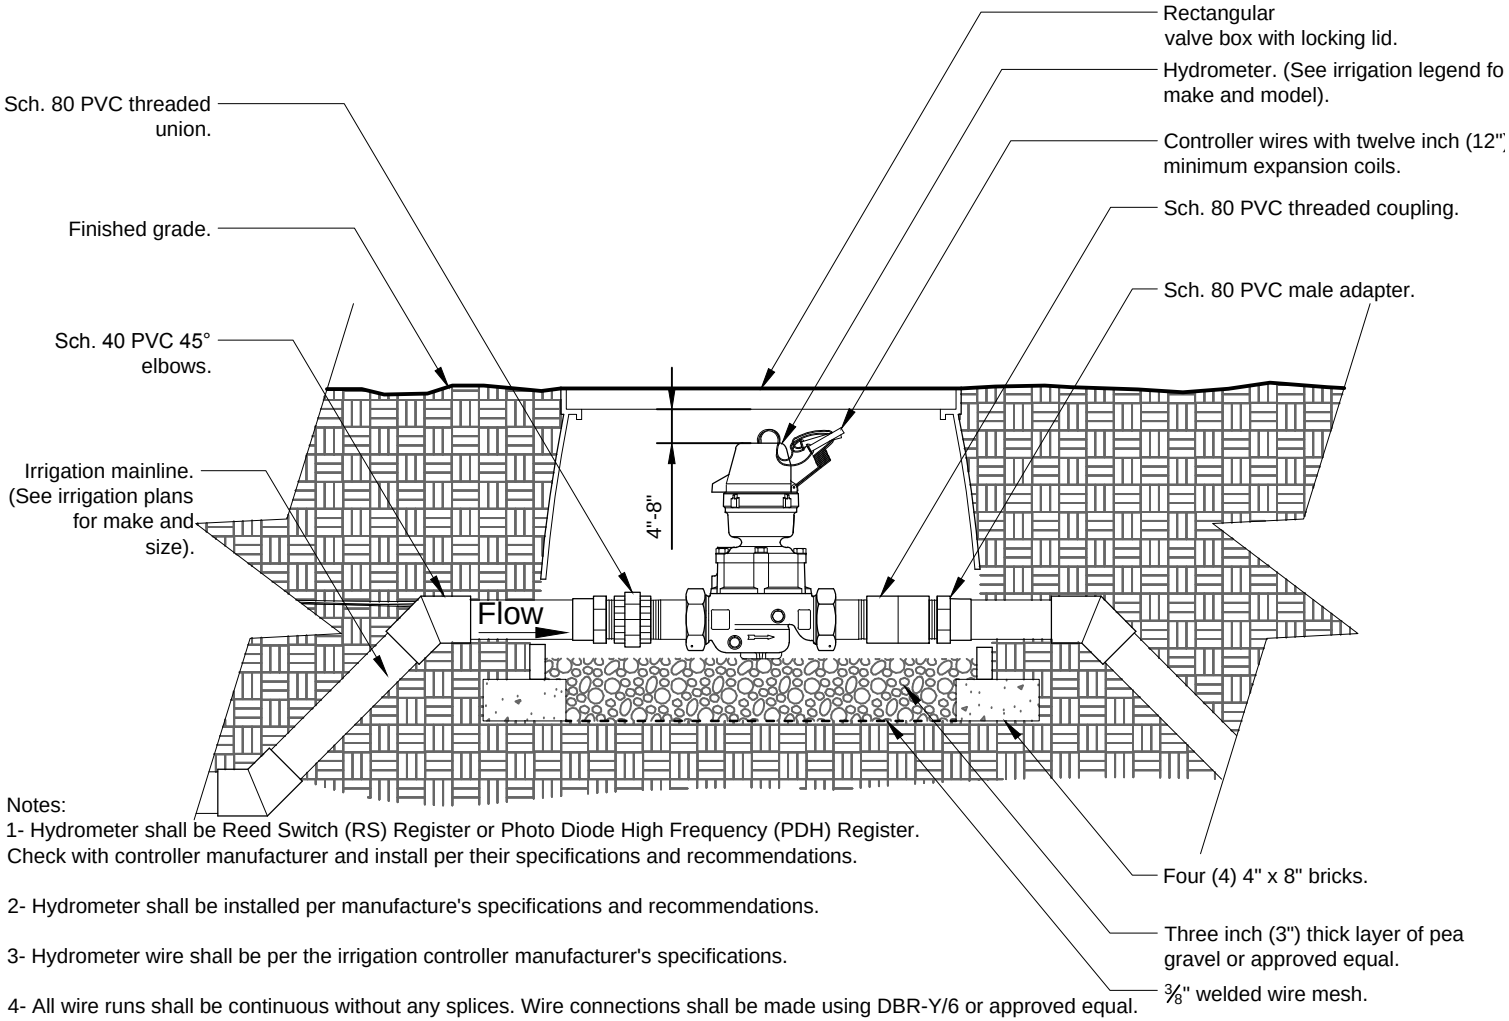


Notes:

1- Hydrometer shall be Reed Switch (RS) Register or Photo Diode High Frequency (PDH) Register. Check with controller manufacturer and install per their specifications and recommendations.

2- Hydrometer shall be installed per manufacture's specifications and recommendations.

3- Hydrometer wire shall be per the irrigation controller manufacturer's specifications.

4- All wire runs shall be continuous without any splices. Wire connections shall be made using DBR-Y/6 or approved equal.

5- Valve box shall be wrapped with a minimum 3 mil. thick plastic and secure it to the valve box using duct tape or electrical tape.

6- Valve box shall be located in planting area.

I-XX

# Hydrometer

URBAN TREE FOUNDATION © 2014
OPEN SOURCE FREE TO USE